附件二、水塔分佈圖

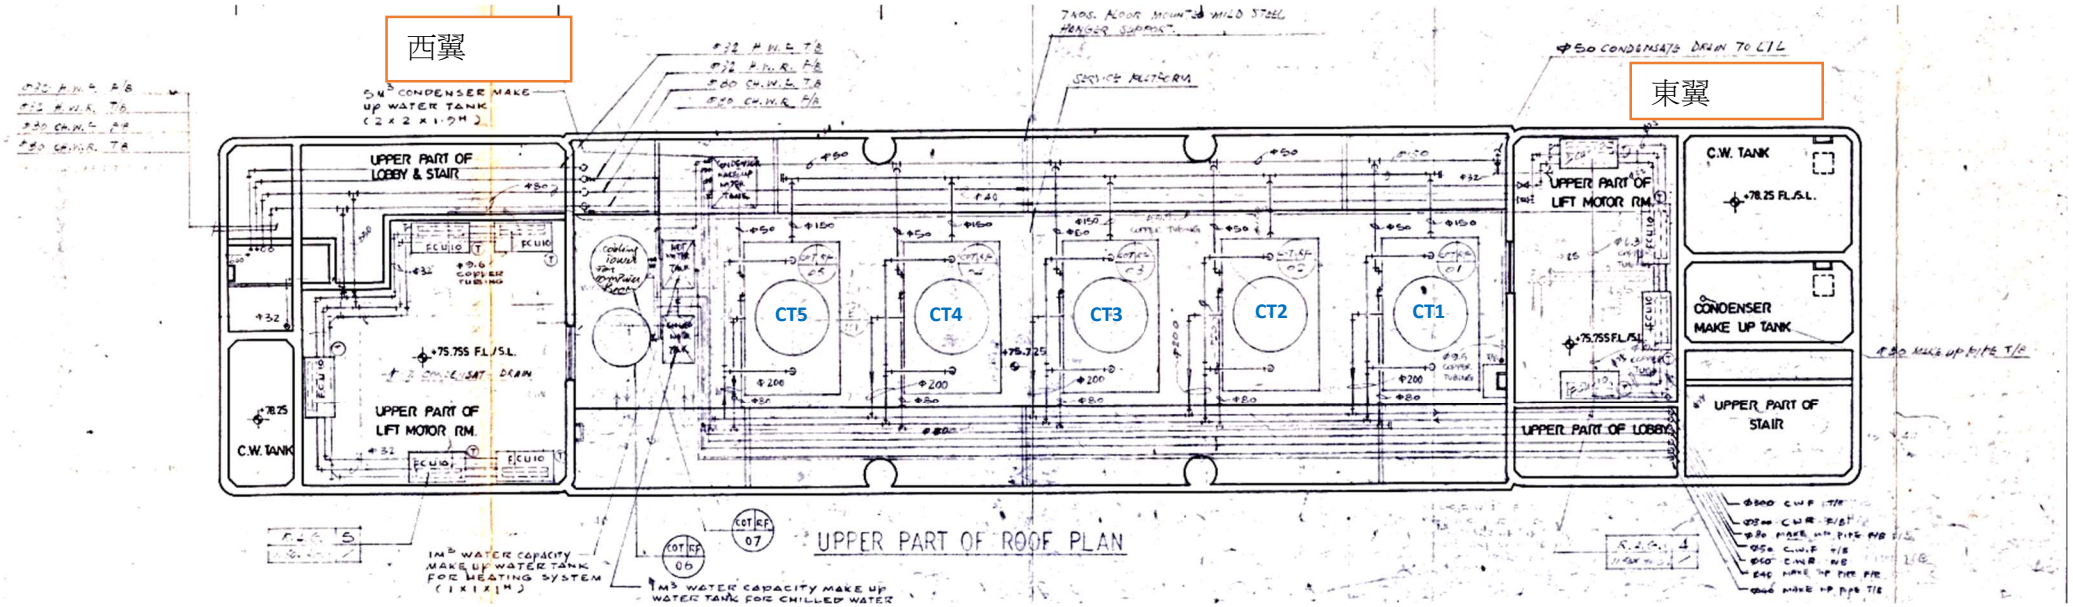
西翼
東翼
UPPER PART OF LOBBY & STAIR
UPPER PART OF LIFT MOTOR RM.
C.W. TANK
CT5
CT4
CT3
CT2
CT1
UPPER PART OF LIFT MOTOR RM.
C.W. TANK
CONDENSER MAKE UP TANK
UPPER PART OF STAIR
UPPER PART OF LOBBY
UPPER PART OF ROOF PLAN